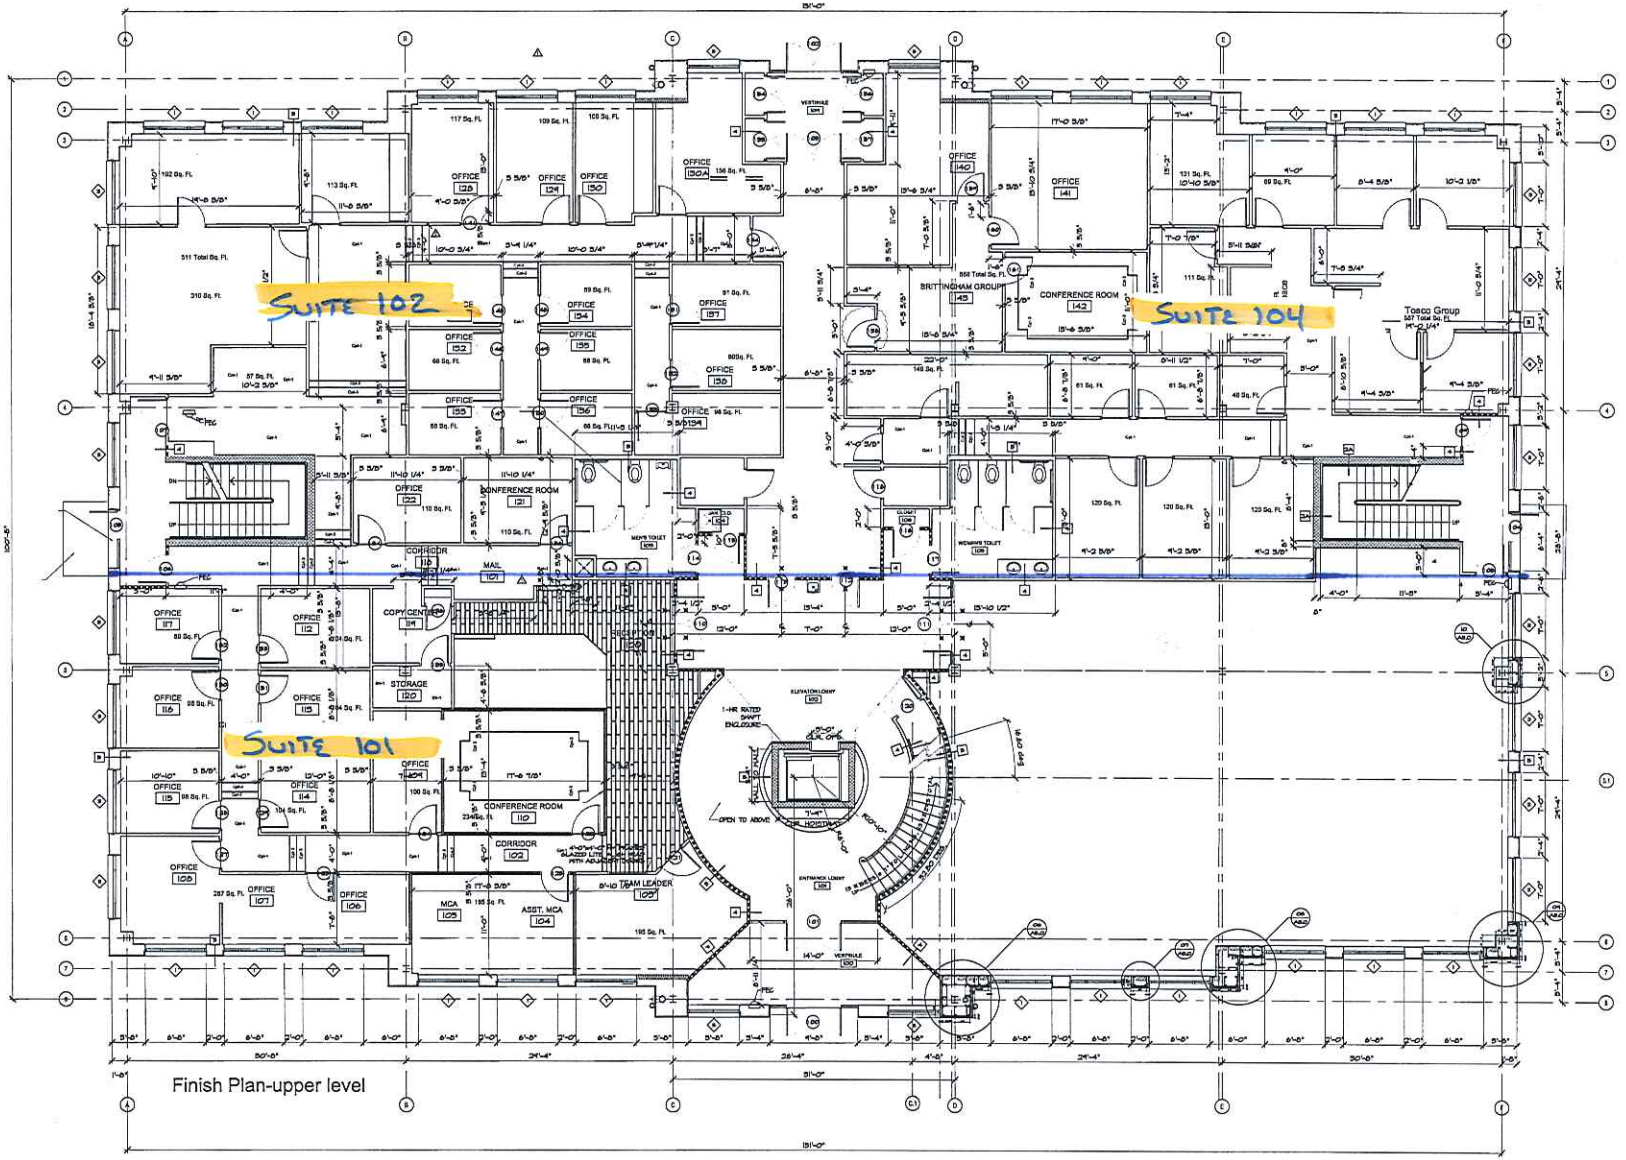


NOTE:
SET HINGE SIDE OF DOOR JAMBS 4" FROM ADJACENT PERPENDICULAR WALLS UNLESS SHOWN OTHERWISE

01 FIRST FLOOR TENANT FIT-OUT
A1.5 SCALE: 3/16"=1'-0"

SEAL

OWNER/DEVELOPER

GAMBONE DEVELOPMENT COMPANY
100 W. GERMANTOWN PIKE
NORRISTOWN, PA 19403
PHONE 610.277.4220
FAX 610.272.0498

CONSULTANT

CONSULTANT

CONSULTANT

ARCHITECT

ARCHITECTURAL CONCEPTS LLP
Architecture • Planning • Interiors • Engineering
The Grimmel Mansion at Gaskonda Corporate Center
635 West Lincoln Highway • Exton, Pennsylvania 19341
Phone: (610) 518-1555 • Fax: (610) 873-1157
Email: arcconcepts@arcconcepts.com
www.arcconcepts.com
Theodore A. Mandzakowski Jr., AIA
Bruce D. Westerlegal, AIA
James L. Cherry II, AIA

PROJECT

LEWIS ROAD OFFICE BUILDING

542 LEWIS ROAD
LIMERICK TOWNSHIP
MONTGOMERY COUNTY
PENNSYLVANIA

REVISIONS

| No. | Date | Revision |
|---|---|---|
| △ | 10/17/07 | REVISE TENANT LAYOUT |
| △ | 11/8/07 | REVISE TENANT LAYOUT |

Sheet Title: TENANT FIT-OUT FIRST FLOOR

Issue Phase: CONSTRUCTION
Issue Date: 05/14/07
Drawing Scale: AS NOTED
Drawing Path:
Drawn By: JDS
Reviewed By: TAM
Project Number: 06-072
Drawing No.: A1.5
File Name:
Plot Scale: 1:1
Paper Size: 30" X 42"
Sheet 50 of 99

FILED 12-21-09, 2 OF 4

KELLER WILLIAMS FITOUT BY CONCEPTS, SP-684-XW